


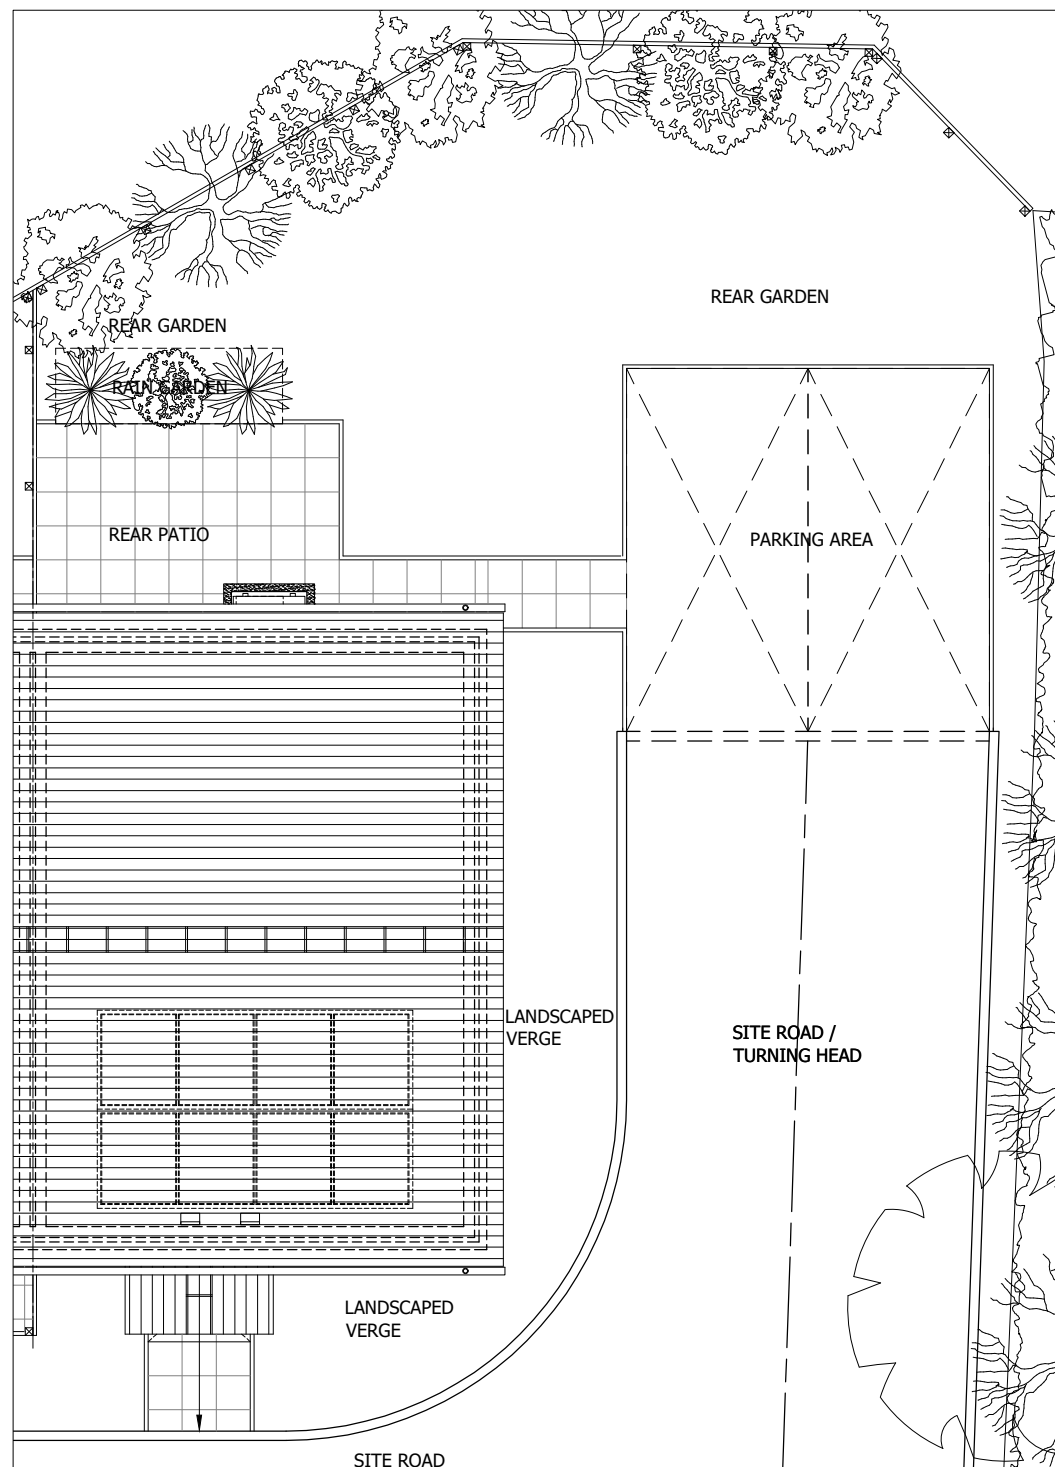


Plot Plan 1:100

All dimensions shown are approximate and should only be used for guidance.

PROPOSED EXTERNAL FINISHES:-


- Ridges - Concrete interlocking / butt jointed ridge tiles. Blue-black colour.
- Roofs - Man made / composite or natural slates smooth & square edged. Blue-black colour.
- Solar / Photovoltaic roof panels. 4Kw to Plots 1, 2, 3, 4, 6 & 7 and 3Kw to Plot 8.
- Grey / Anthracite Upvc fascias / soffits / bargeboards etc.
- Black Upvc rainwater goods.
- Grey / Anthracite Upvc double glazed windows / screens etc. with concrete sub-cills.
- Grey / Anthracite composite double glazed front door & Grey / Anthracite Upvc French doors.
- Self Coloured Paros render "Mouse Grey" colour.
- Blue Engineering Brick plinths.
- Close boarded / hit & miss timber boundary fences & access gates.
- Tarmac Surfaces to site road / parking areas, paving to patios & paths etc. Drained into rain gardens / gardens.
- Grassed / landscaped gardens using native planting & shrubs.

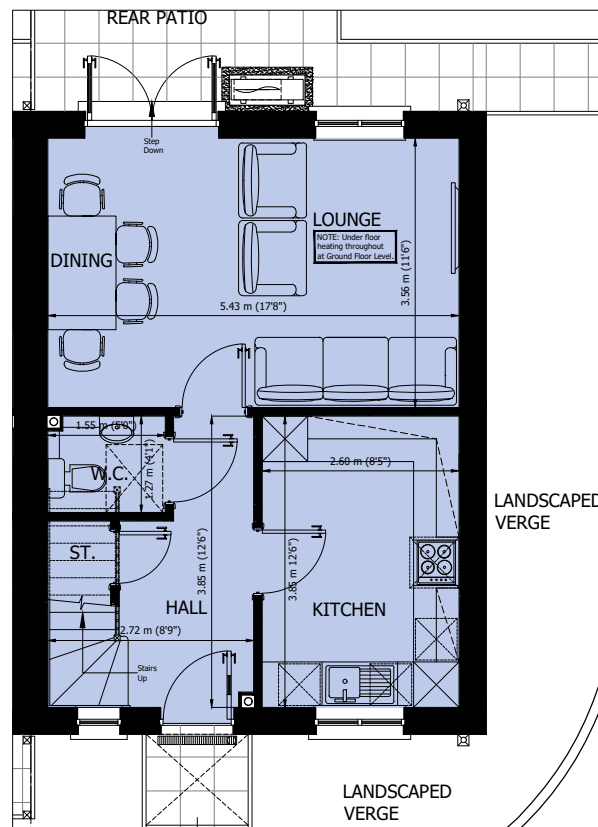

Ground Floor Plan 1:100

Lounge / Dining	5.43 m	x	3.56 m	17'8"	x	11'6"
Kitchen	2.60 m	x	3.85 m	8'5"	x	12'6"
Hall	2.72 m*	x	3.85 m*	8'9"	x	12'6"
W.C.	1.55 m	x	1.27 m	5'0"	x	4'1"

* Denotes maximum dimension.

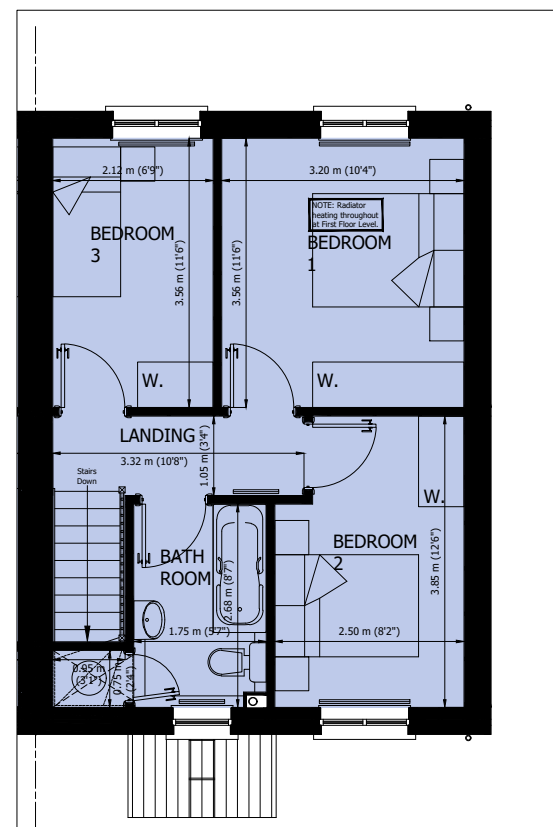

First Floor Plan 1:100

Bedroom 1	3.20 m	x	3.56 m	10'4"	x	11'6"
Bedroom 2	2.50 m*	x	3.85 m	8'2"	x	12'6"
Bedroom 3	2.12 m	x	3.56 m	6'9"	x	11'6"
Landing	3.32 m	x	1.05 m	10'8"	x	3'4"
Bathroom	1.75 m	x	2.68 m	5'7"	x	8'7"


* Denotes maximum dimension.



Front (South) Elevation 1:100



Rear (North) Elevation 1:100

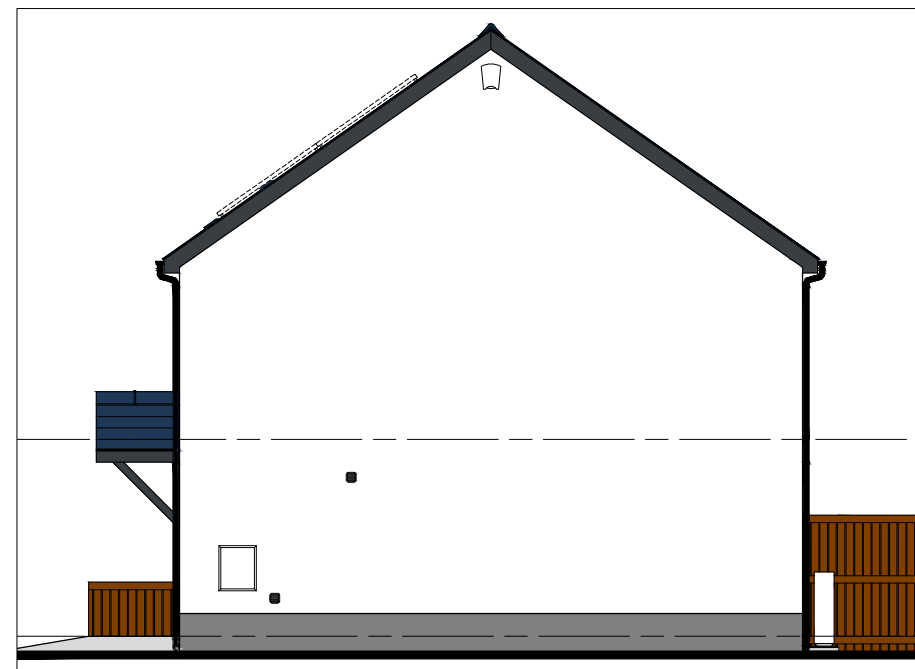

Side (East) Elevation 1:100

**PLOT 6 -
WEST END,
HUNDLETON,
PEMBROKE.**