
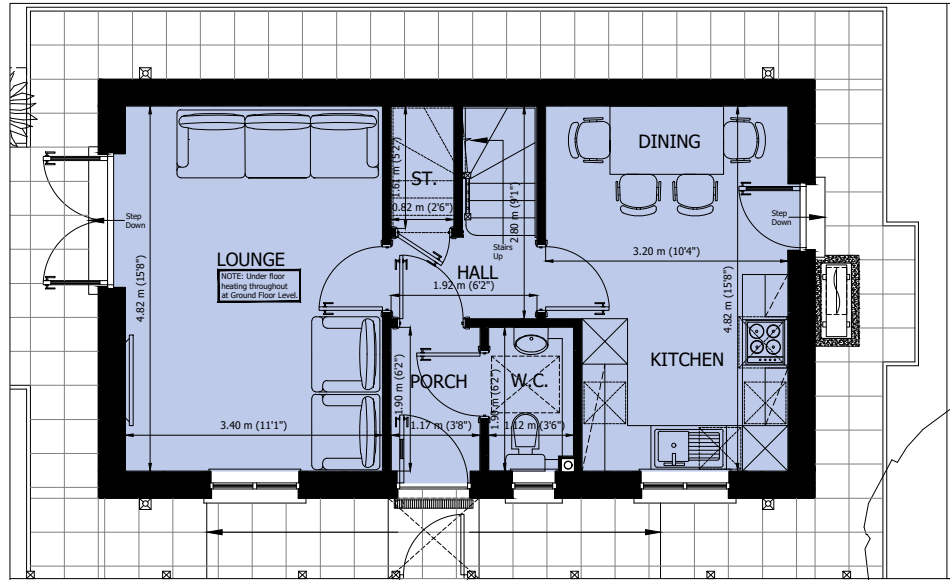


- PROPOSED EXTERNAL FINISHES:-**
- Ridges - Concrete interlocking / butt jointed ridge tiles, Blue-black colour.
 - Roofs - Man made / composite or natural slates smooth & square edged, Blue-black colour.
 - Solar / Photovoltaic roof panels, 4Kw to Plots 1, 2, 3, 4, 6 & 7 and 3Kw to Plot 8.
 - Grey / Anthracite Upvc fascias / soffits / bargeboards etc.
 - Black Upvc rainwater goods.
 - Grey / Anthracite Upvc double glazed windows / screens etc, with concrete sub-cills.
 - Grey / Anthracite composite double glazed front door & Grey / Anthracite Upvc French doors.
 - Self Coloured Parex render "Mouse Grey" colour.
 - Blue Engineering Brick plinths.
 - Close boarded / hit & miss timber boundary fences & access gates.
 - Tarmac Surfaces to site road / parking areas, paving to patios & paths etc. Drained into rain gardens / gardens.
 - Grassed / landscaped gardens using native planting & shrubs.


All dimensions shown are approximate and should only be used for guidance.

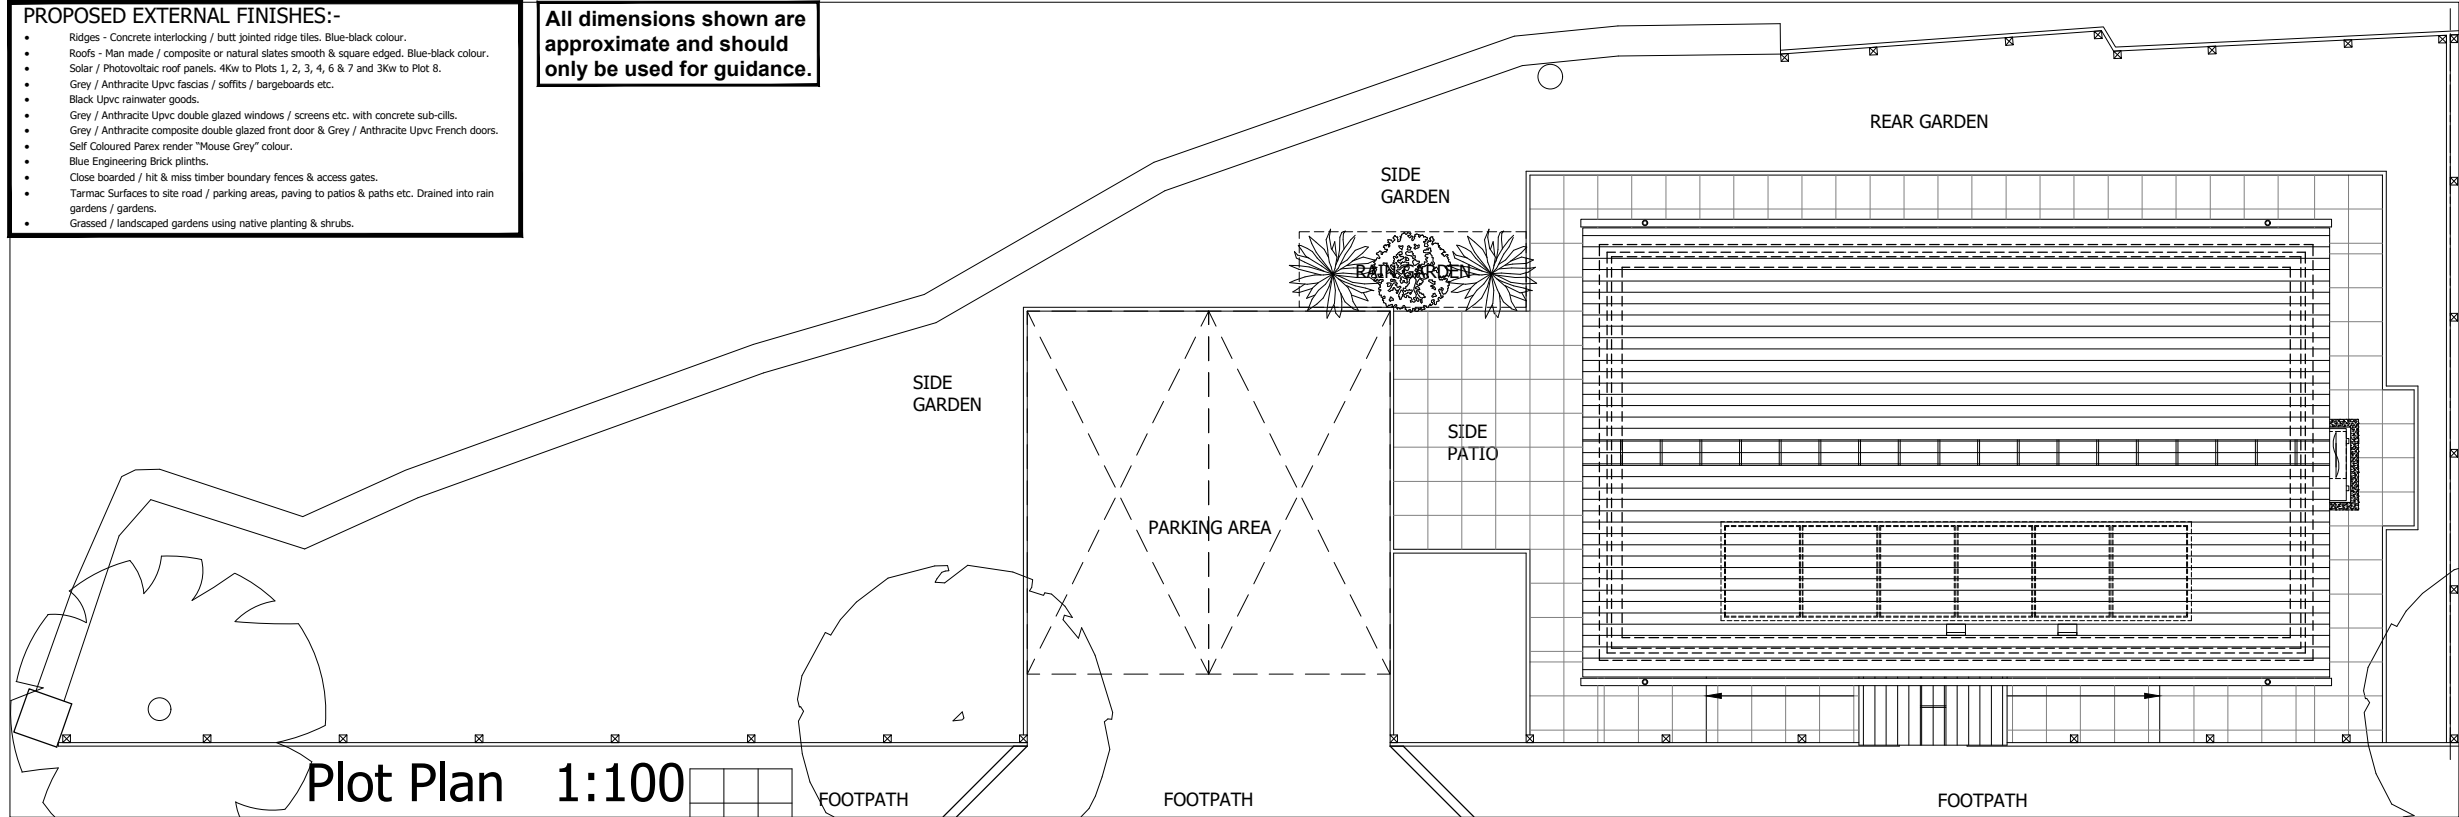

Ground Floor Plan 1:100

Lounge	3.40 m	x	4.82 m	11'1"	x	15'8"
Kitchen / Dining	3.20 m*	x	4.82 m*	10'4"	x	15'8"
Porch	1.17 m	x	1.90 m	3'8"	x	6'2"
W.C.	1.12 m	x	1.90 m	3'6"	x	6'2"
Hall	1.92 m*	x	2.80 m*	6'2"	x	9'1"
Store	0.82 m	x	1.61 m	2'6"	x	5'2"

* Denotes maximum dimension.

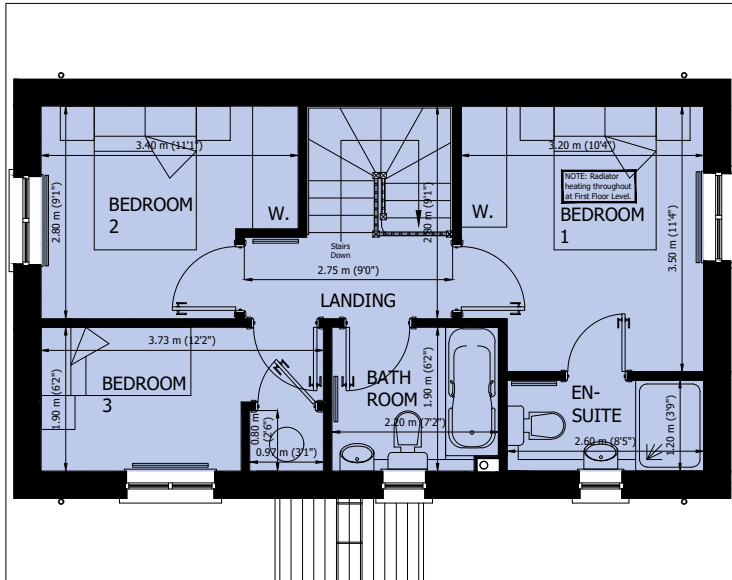


First Floor Plan 1:100

Bedroom 1	3.20 m*	x	3.50 m*	10'4"	x	11'4"
En-Suite	2.60 m	x	1.20 m	8'5"	x	3'9"
Bedroom 2	3.40 m*	x	2.80 m*	11'1"	x	9'1"
Bedroom 3	3.73 m*	x	1.90 m*	12'2"	x	6'2"
Landing	2.75 m*	x	2.80 m*	9'0"	x	9'1"
Bathroom	2.20 m	x	1.90 m	7'2"	x	6'2"

* Denotes maximum dimension.



Front (South) Elevation 1:100

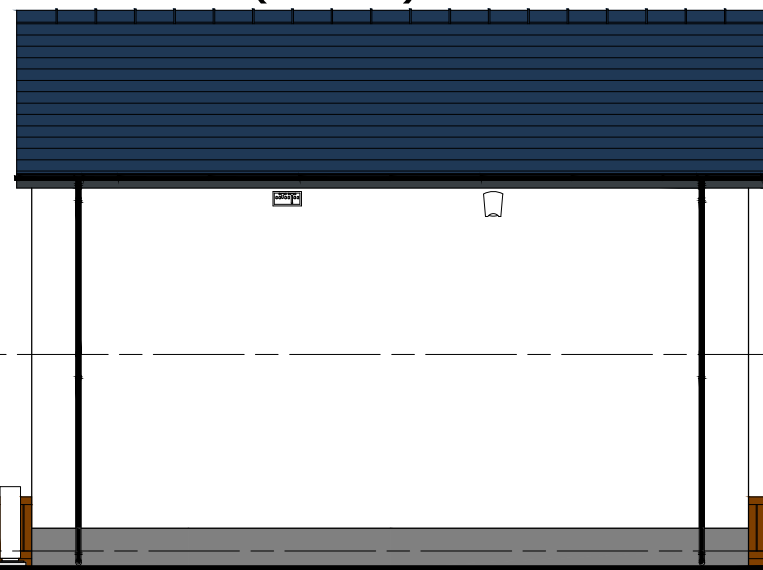

Rear (North) Elevation 1:100



Side (West) Elevation 1:100

**PLOT 8 -
WEST END,
HUNDLETON,
PEMBROKE.**